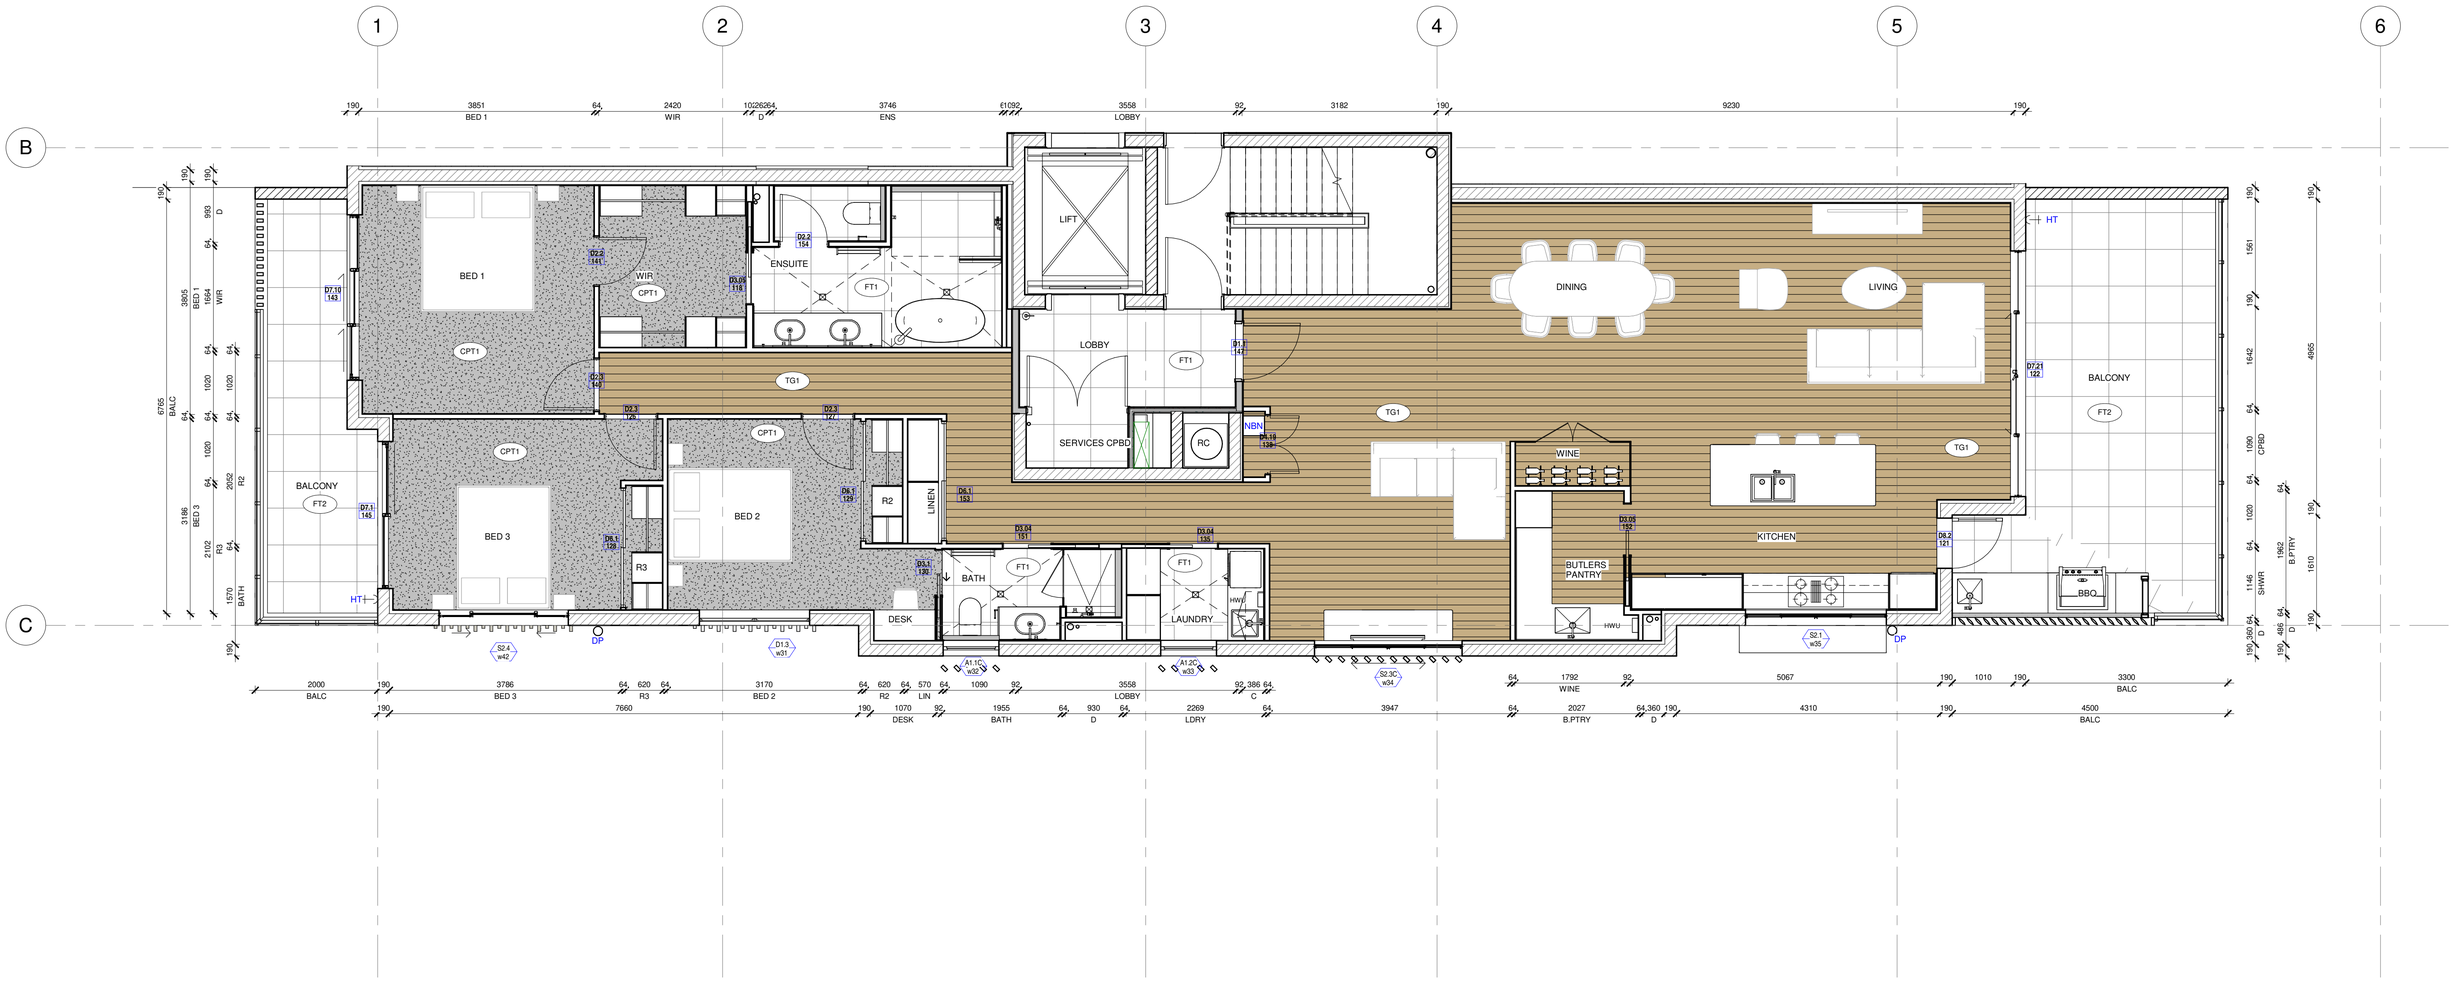

1 UNIT 6 PLAN

1 : 50 on A1 / 1 : 100 on A3

INTERIOR FINISHES LEGEND	
REFER TO FINISHES SCHEDULE FOR FULL SPEC INFO	
CP1	CARPET - BROADLOOM PREMIUM UNDERLAY
TG1	TONGUE & GROOVE TIMBER FLOORING 180mm
FT1	FLOOR TILE 600 x 600 - INTERIOR
FT2	FLOOR TILE 600 x 600 - EXTERIOR
WT1	WALL TILE 600 x 600 - INTERIOR
WT2	WALL TILE 300 x 300 MOSAIC - INTERIOR
PT1	PAINT LOW SHEEN - WALLS
PT2	PAINT SEMI GLOSS - DOORS AND TRIMS
CG1	CLEAR GLAZING WINE CABINET

REVISION HISTORY		
#	DESCRIPTION	DATE
1	TENDER-1	17.11.2023
2	CABINETS	03.09.2024
3	TENDER-2	17.09.2024
4	KITCHEN	13.03.2025
A	FOR CONSTRUCTION	10.09.2025

PROJECT STAGE CONSTRUCTION			PROJECT NEW RESIDENCES	13-22
SHEET TITLE UNIT 6 PLAN			ADDRESS 121 SHORE ST N, CLEVELAND	
FOR CONSTRUCTION			CLIENT BLANCA	DRAWN BY KP
SHEET NUMBER A660	REVISION A	REVISION DATE 10.09.2025	ARCHITECT MICHAEL JULLYAN	CHECKED BY MJ

ACN:110893493
U6 - Level 1 - 70 Bay Terrace, WYNNUM QLD 4178
P.O. BOX 5129 MANLY QLD 4179
email: enquiries@ttarchitects.com.au
phone:(07)3348 3727 / mobile 0412 087 196

These drawings are the copyright of THINKTANK Architects and are not to be reproduced in any way without the consent of THINKTANK Architects

thinktank architects
www.thinktankarchitects.com.au

C:\REVIT_DUMP\13-22_121 Shore St N Cleveland_larryvU6BWP.rvt